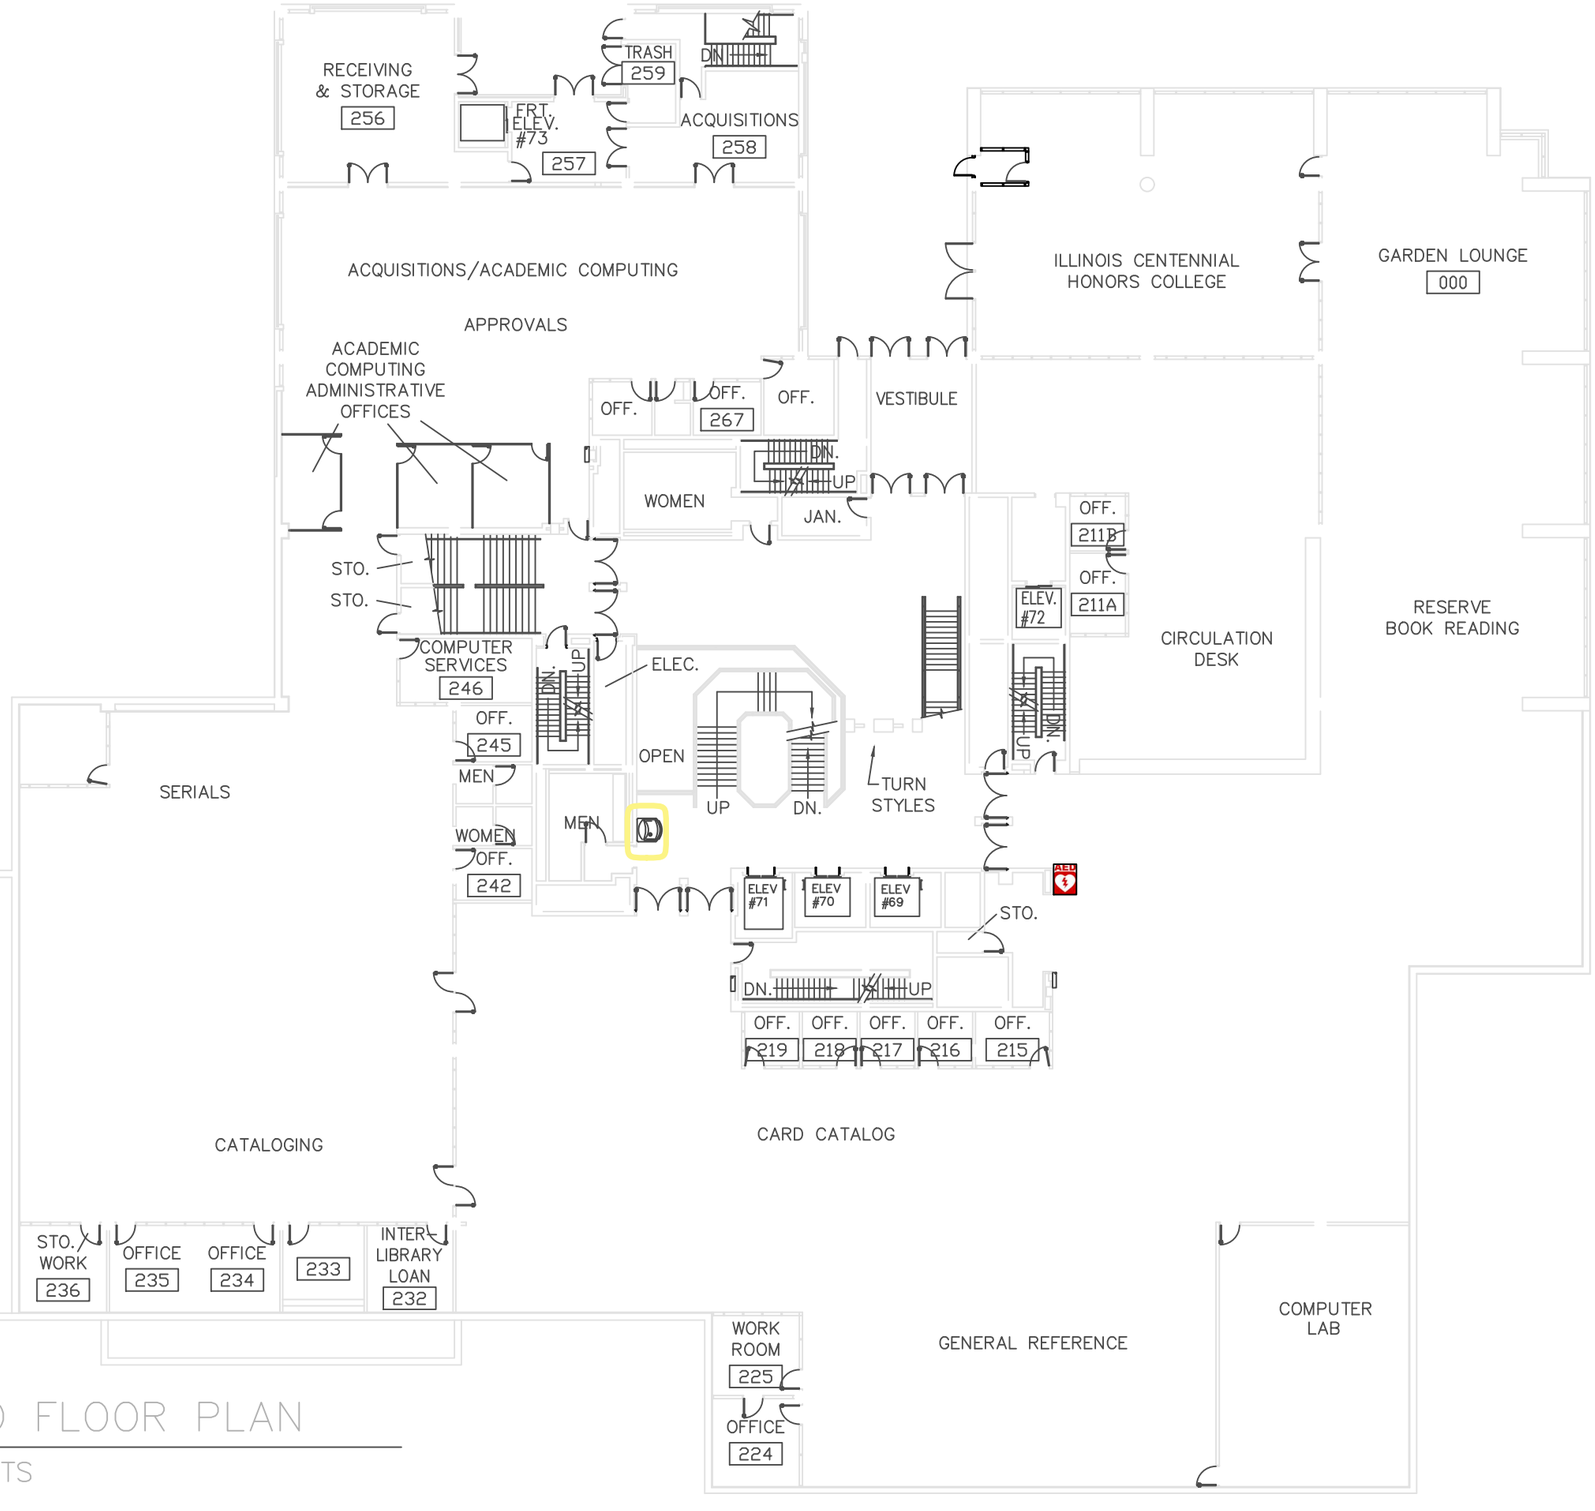

N

SECOND FLOOR PLAN

SCALE : NTS

Western Illinois University

Facilities Planning & Construction

Physical Plant
1 University Circle
Macomb, IL 61455–1390
Phone: 309/298–1834
Fax: 309/298–1695

Project Title:

Description:

Location:
LIBRARY
MACOMB, IL

Sheet Title:

Date: 7/11/00
Revised: 6/14/02
3/12/09 DS, 9/22/20 DB

Drawn By: ERI/JN
Checked By: MW

Sheet No.:
GR-77
of . Sheet(s)

WIU Job Number :